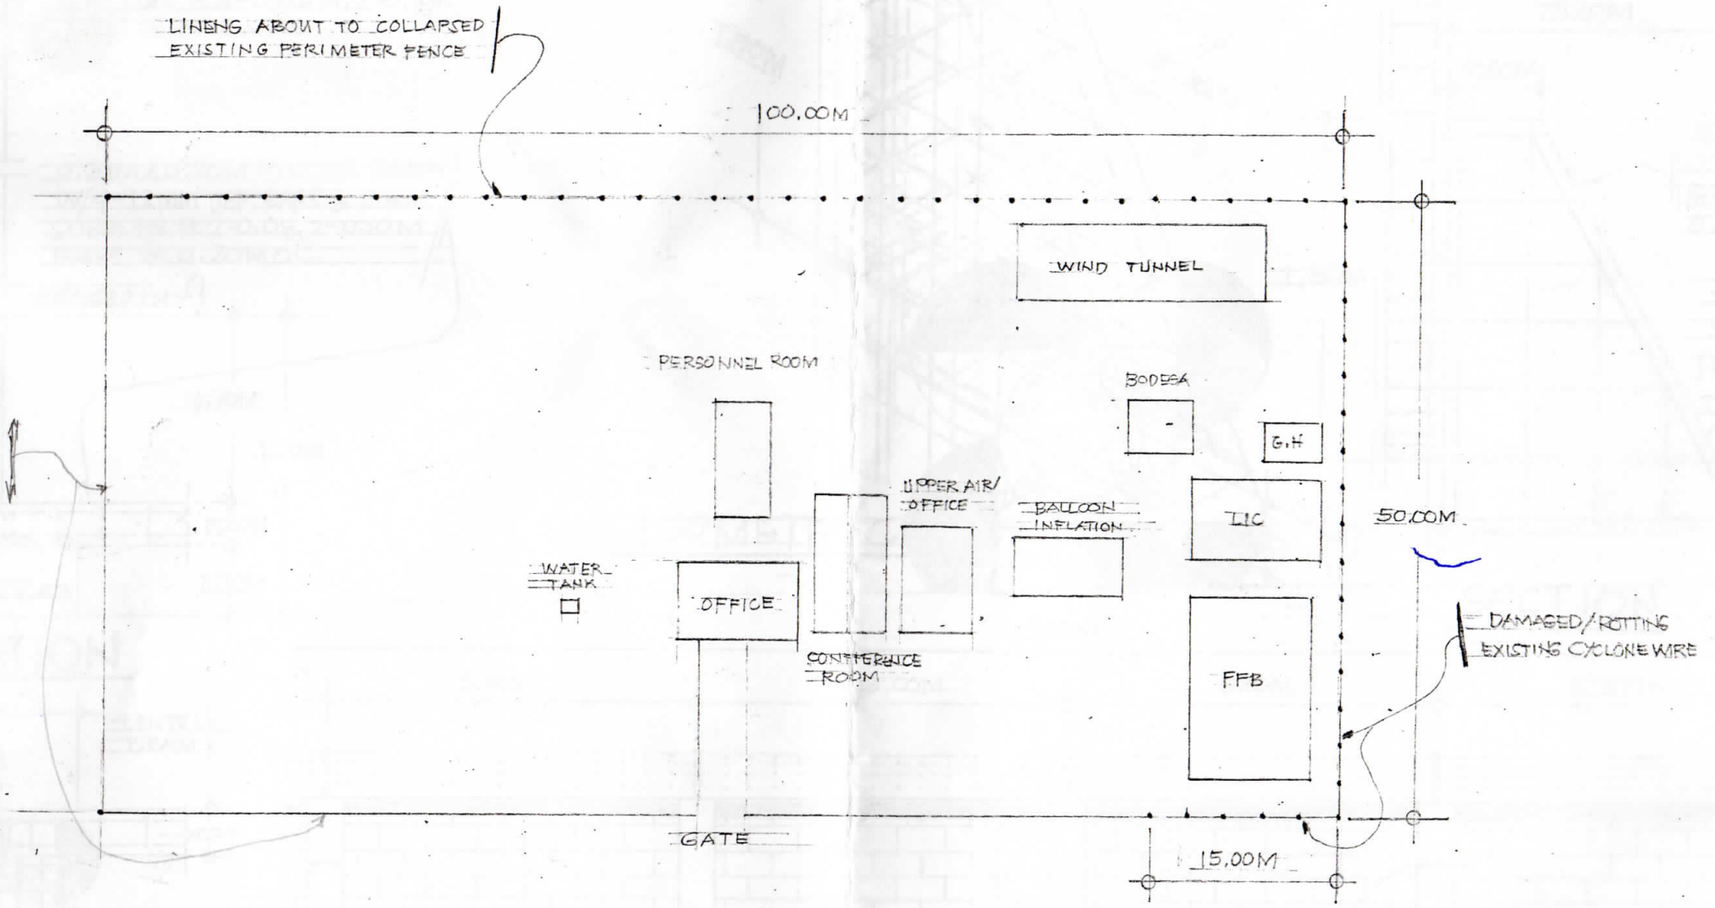

LOCATION PLAN

SCALE 1:500 MTS

OWNER: VICENTE B. MALANO, Ph.D., ADMINISTRATOR	ARCHITECT/ENGINEER: LICENSE NO. / VALID UNTIL: / PTR NO. / DATE ISSUED:	ENGINEER: ENGR. ROMEO M. PELAGIO, CIVIL ENGINEER; LICENSE NO. / VALID UNTIL / PTR NO. / DATE ISSUED:	PROJECT TITLE: REPAIR REHABILITATION OF THE PERIMETER FENCE AND CONSTRUCTION OF PATHWAYS AT DAVAO PAGASA STATION COMPLEX; LOCATION: DAVAO COMPLEX, SASA DAVAO CITY
SHEET CONTENT: LOCATION PLAN	DRAWN BY: RODERICK L DELA CRUZ Feb. 27, 2020; CHECKED BY: R.M.PELAGIO; DATE:	REVISIONS: DATE:	SHEET NO.: 1/2